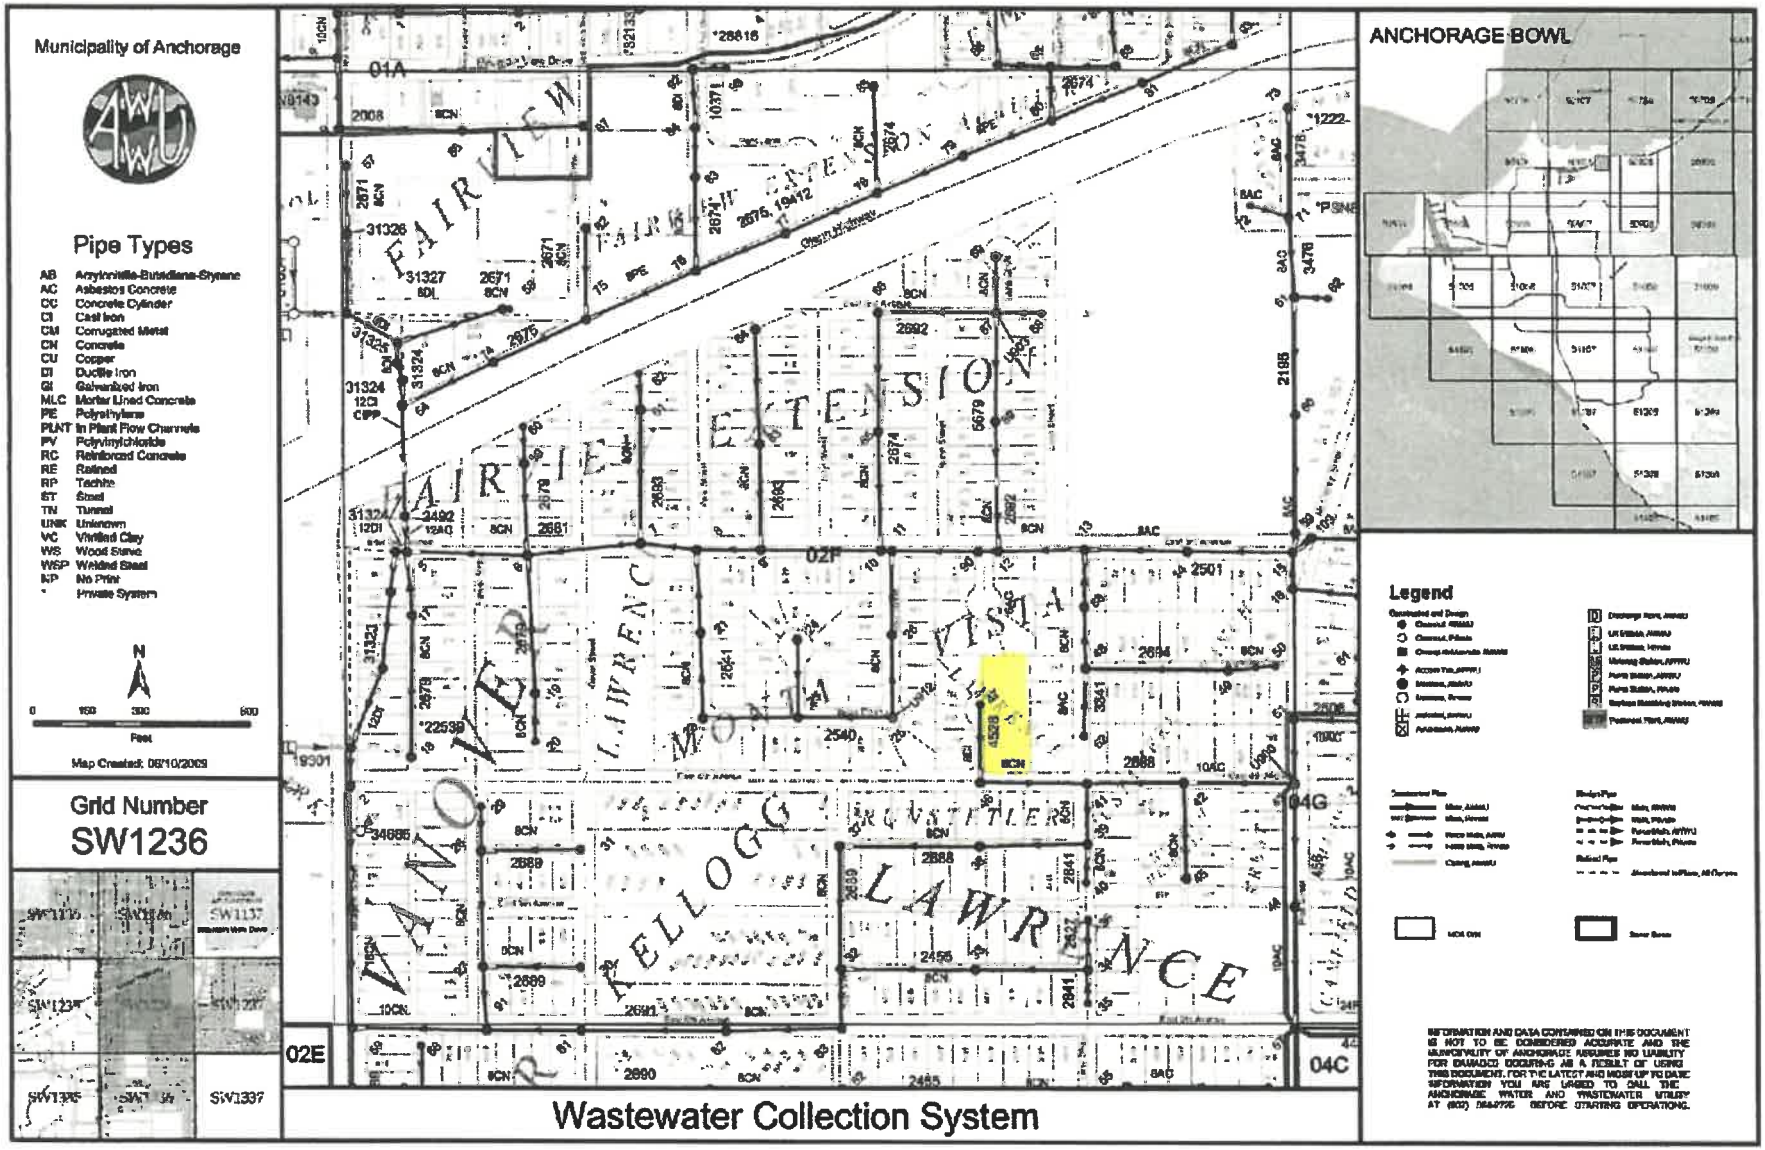
Municipality of Anchorage
Pipe Types
AB Acrylonitrile-Butadiene-Styrene
AC Asbestos Concrete
CC Concrete Cylinder
CI Cast Iron
CM Corrugated Metal
CN Concrete
CU Copper
DI Ductile Iron
GI Galvanized Iron
MLC Mortar Lined Concrete
PE Polyethylene
PLNT In Plant Flow Channels
PV Polyvinylchloride
RC Reinforced Concrete
RE Relined
RP Techite
ST Steel
TN Tunnel
UNK Unknown
VC Vitrified Clay
WS Wood Stave
WSP Welded Steel
NP No Print
* Private System
N
0 150 300 600
Feet
Map Created: 08/10/2009
Grid Number
SW1236
SW1137
SW1337
01A
02E
02F
04C
04G
FAIRVIEW
MOUNTAIN VIEW
LAWRENCE
KELLOGG
ANCHORAGE BOWL
Legend
Wastewater Collection System